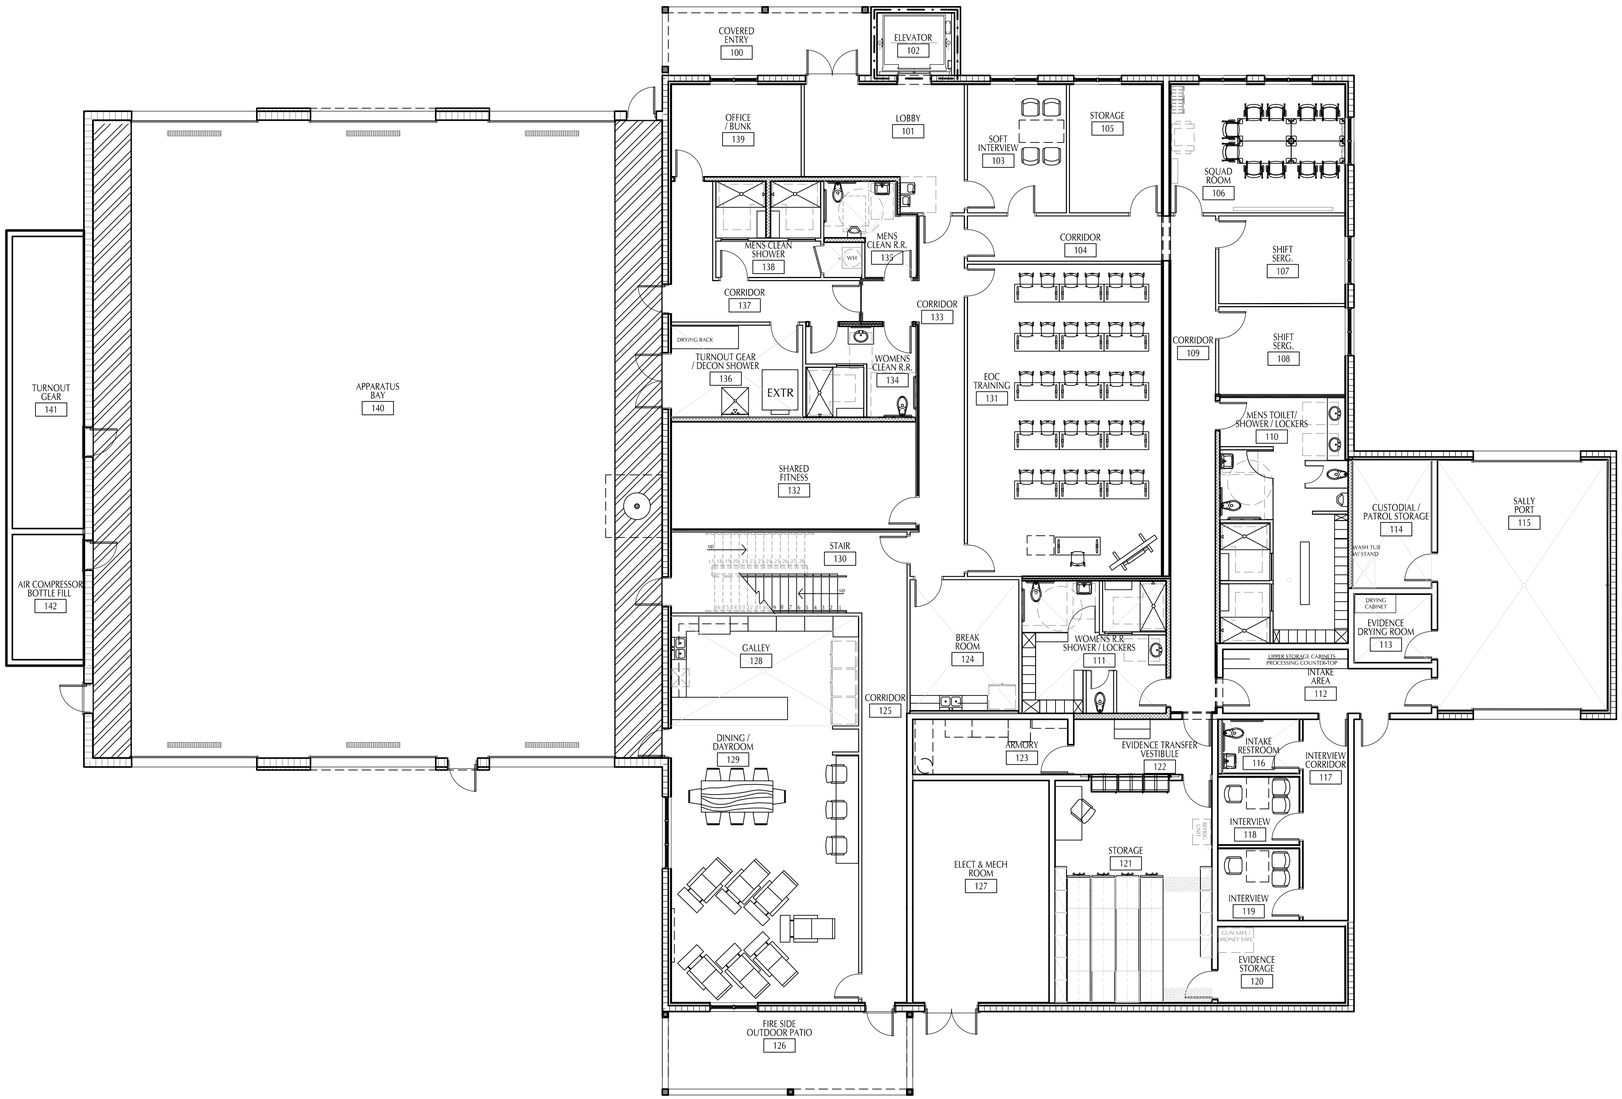

1 / LS101

FIRST FLOOR LIFE SAFETY PLAN

SCALE: 1/8" = 1'-0"

14,664 SF - 1ST FL
6,052 SF - 2ND FL
20,716 SF - TOTAL

REVISIONS

FRUITLAND PARK
PUBLIC SAFETY BUILDING
506 W. BERKMAN STREET
FRUITLAND PARK, FL 34731

DESIGN DEVELOPMENT

GatorSKtch ARCHITECTS & PLANNERS
AA26002310
1000 EAST HWY 50 SUITE 201A, CLERMONT, FL 34711
PH: (407)608-5677 FAX: (888)599-4814
Web Site: www.gatorsktch.com

SIGN DATE

COPYRIGHT © 2023
GATORSKTCH CORP.
THIS DRAWING IS PROTECTED BY COPYRIGHT LAWS OF THE UNITED STATES. NO PART OF THIS DESIGN OR THIS DOCUMENT, INCLUDING ELECTRONIC MEDIA, MAY BE REPRODUCED, TRANSCRIBED, COPIED,OR OTHERWISE USED FOR CONSTRUCTION PURPOSES WITHOUT EXPRESSED WRITTEN PERMISSION OF THE DESIGN PROFESSIONAL. VIOLATORS WILL BE SUBJECT TO LEGAL PROSECUTION TOO THE FULLEST EXTENT OF THE LAW

FIRST FLOOR LIFE SAFETY PLAN
LS101
JOB #: GC-22-007

ISSUE DATE 04-01-23